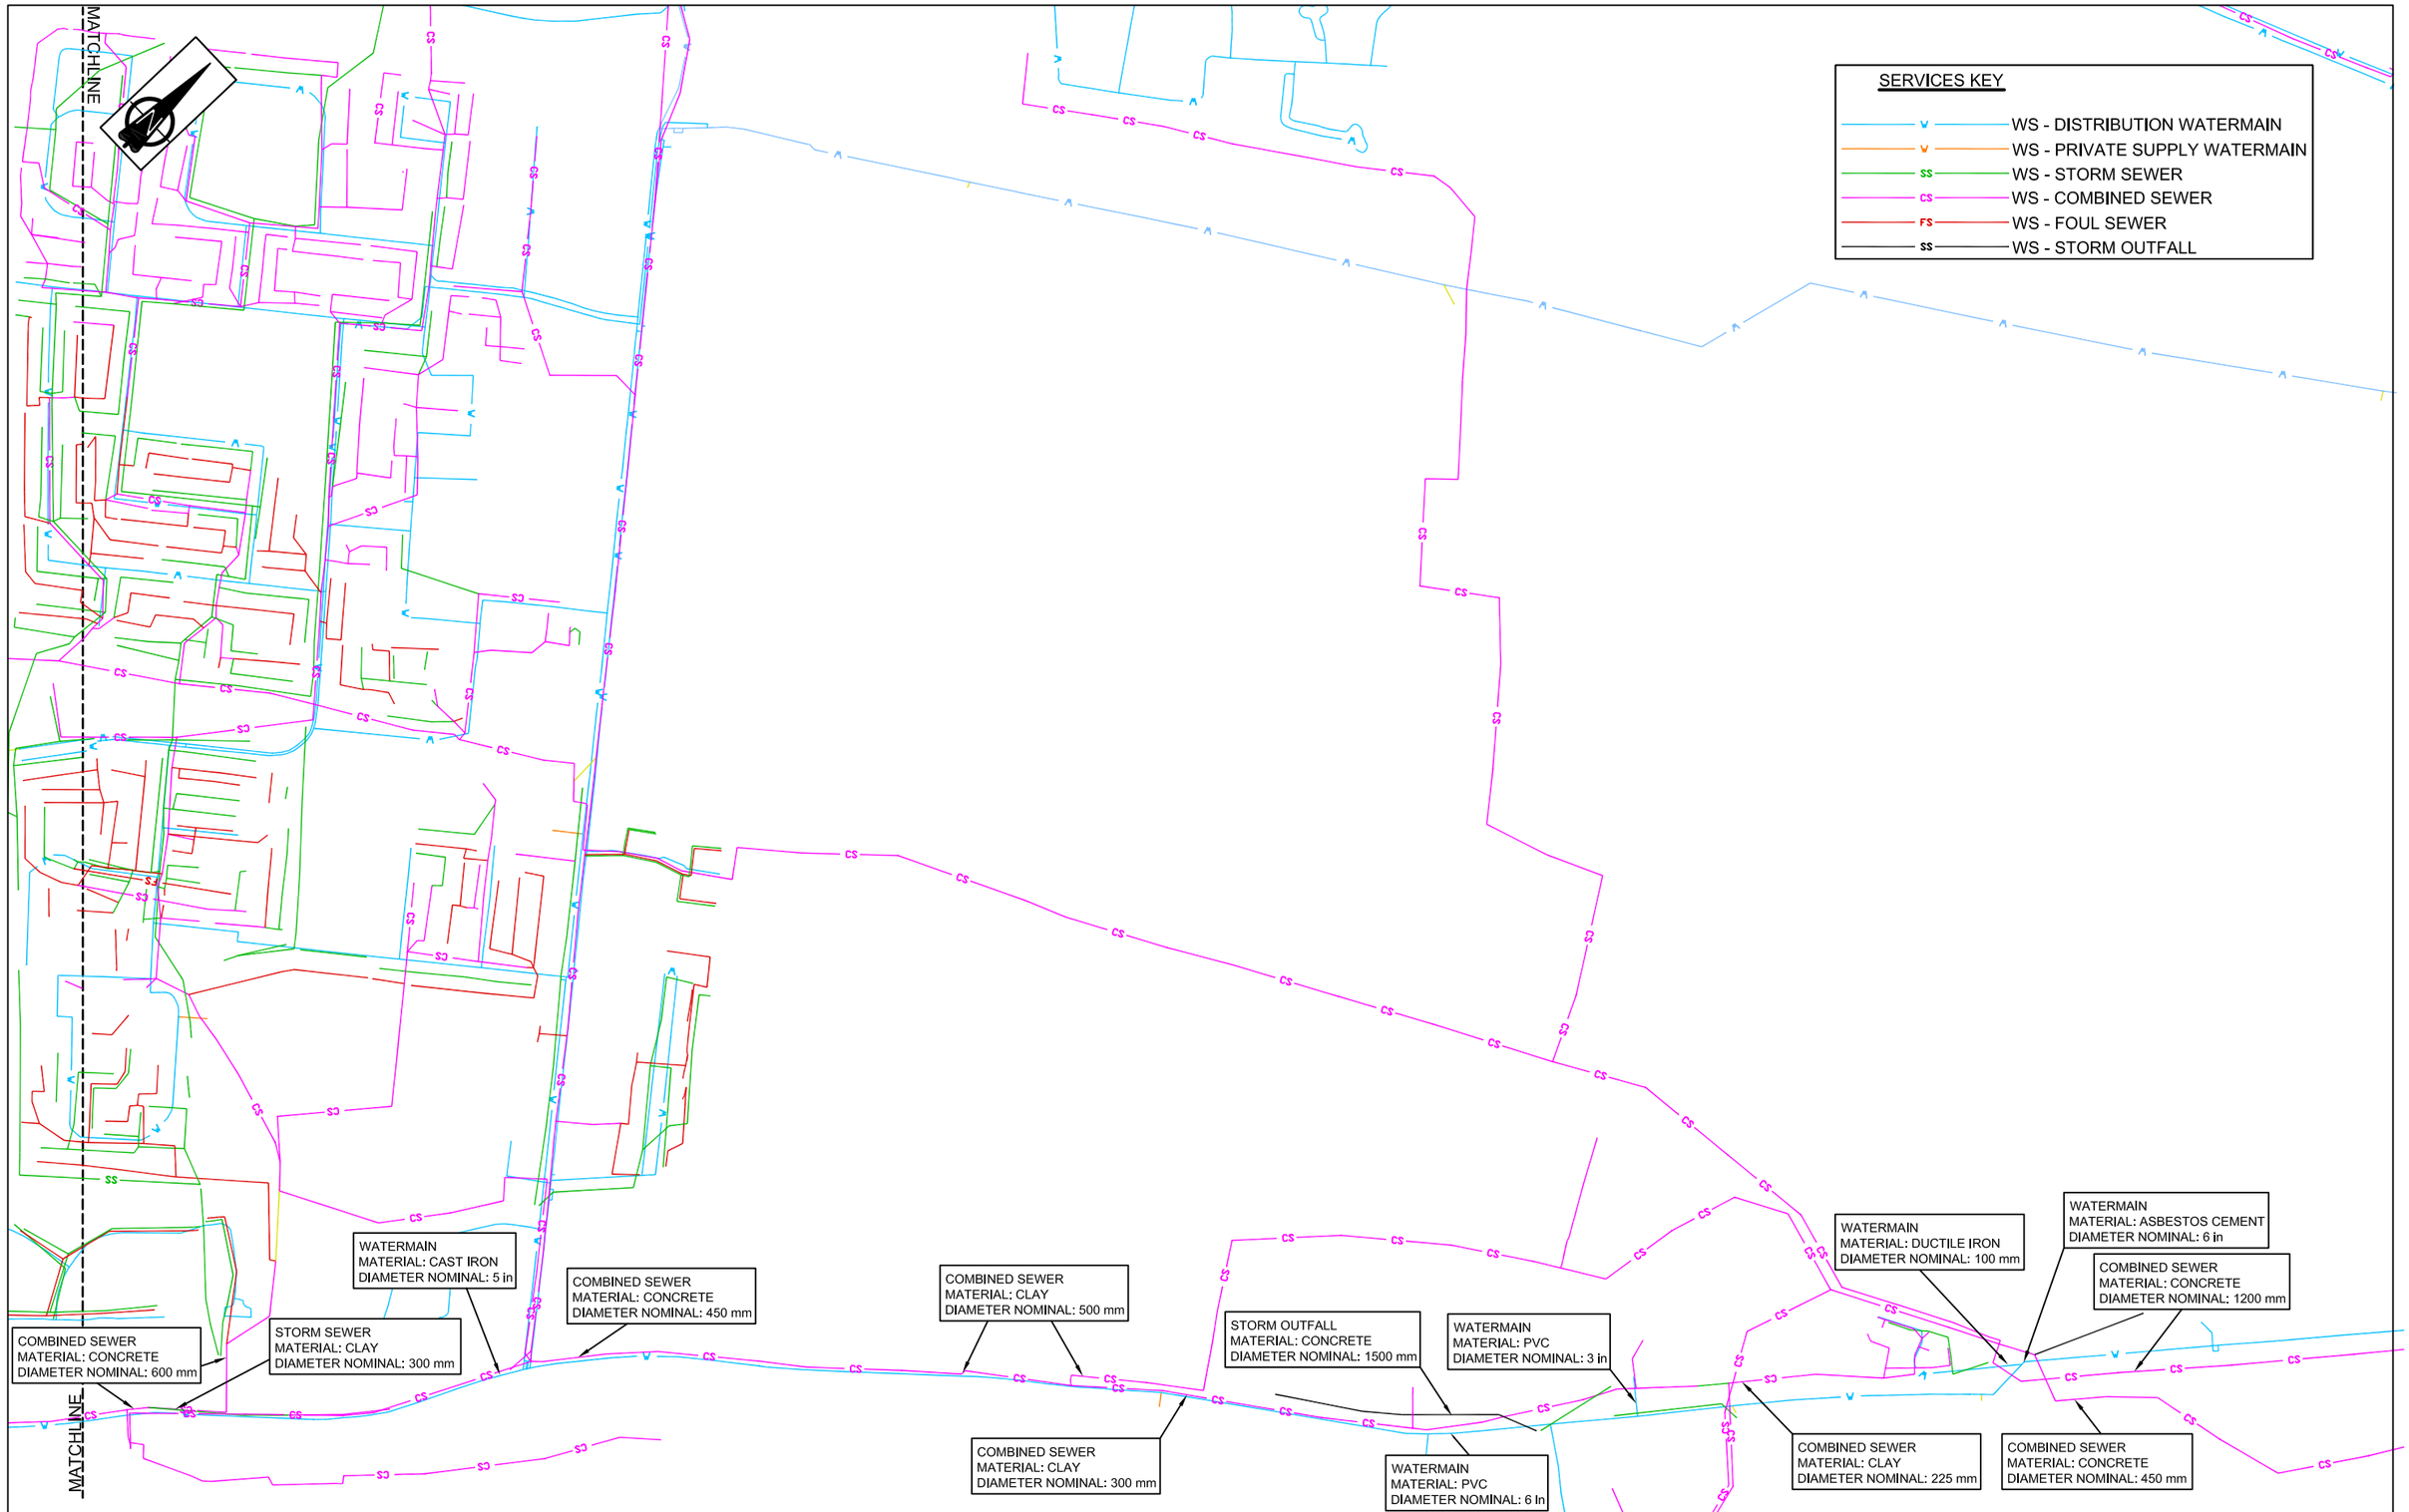

ROADS Service

FERGUSON McILVEEN

Scott Wilson

A2 SHORE ROAD GREENISLAND

STAGE 1 SCHEME ASSESSMENT

Figure Title

WATER SERVICES

SHEET 2 OF 2

FIGURE SAR1/2.6

Scale at A3 : 1:5000